FilmL.A., Inc.
6255 W Sunset Blvd, 12th Floor
Hollywood, CA 90028
t: (213)977-8600 - f: (213)977-8601
www.filmla.com

Summary Information

Permit No: F00143009-A **Type of Permit:** FILMING **Release Date:** 10/03/2018

Production Company WARNER BROS TELEVISION PRODUCTION

Insured Company Name WARNER BROS TELEVISION PRODUCTION

Contact Phone No. 1 818-954-4833
Contact Phone No. 2
Fax 818-954-4904
Address 4000 WARNER BLVD
BURBANK, California 91522

Production Title LETHAL WEAPON

Type of Production TV Drama

Producer Marc Alpert

Director Rob Bailey

1st AD Larruy Wagner

Production Manager Mark Bashaar

FilmL.A. Coordinator Naomi Kajiyama

Location Manager Timothy Hillman
Primary Phone Mobile - 213-712-1637
Secondary Phone Office - 818-954-3077

Location Assistant Mona Nash Boelter
Primary Phone Mobile - 818-415-8383
Secondary Phone

Fees

LA CITY LANE AND STREET CLOSURE FEE	$312.00
FILMLA NON-REFUNDABLE FILM PERMIT RIDER FEE	$109.00

Total Permit Fee $421.00

Number of Locations 1

NOT A PERMIT

FilmL.A., Inc.
6255 W Sunset Blvd, 12th Floor
Hollywood, CA 90028
t: (213)977-8600 - f: (213)977-8601
www.filmla.com

Summary Information — Location

Permit Number	F00143009-A	**Location Manager**	Timothy Hillman
Production Company	WARNER BROS TELEVISION PRODUCT...	Primary Phone	Mobile - 213-712-1637
Insured Company	WARNER BROS TELEVISION PRODUCT...	Secondary Phone	Office - 818-954-3077
Production Title	LETHAL WEAPON		

Location Address Ventura Pl., Laurel Canyon Blvd - Radford Ave, Los Angeles, CA, 91604

Location Type Street

Prep Dates 10/3/2018 - 10/3/2018 05:00 - 07:00 1 day

Film Dates 10/3/2018 - 10/3/2018 07:00 - 17:00 1 day

Strike Dates 10/3/2018 - 10/3/2018 19:00 - 22:00

Open or Closed to the Public Open

Generic Conditions

*Certain service and personnel fees required by jurisdictional agencies are not collected by FilmL.A. Any such fees must be paid directly to the appropriate agency, and a separate invoice will be provided to the permittee.
All travel lanes and bike lanes shall be closed per the WATCH manual.
Community Survey Obtained
May not interfere with adjacent traffic lanes or adjacent bike lane
Must Maintain 5' Clearance on Sidewalks/Walkways
Must maintain local/emergency access
No cast or crew parking on area streets
Notify LAPD North Hollywood Division (818) 623-4016 and comm. (213) 978-6552 1/2 hour prior to any gunfire, brandishing weapons, special effects or simulated emergency or criminal activity.
Number of uniformed officers listed on the permit is a minimum requirement. Permittee remains responsible for deploying a sufficient number of uniformed officers to provide traffic and crowd control to ensure the safety of the film crew and the public.
Traffic control must be done in accordance w/MUTCD
Uniformed officers shall have a copy of the film permit in their possession and are required to confirm that all traffic control signage devices are in place.

Please see attached document WB.Lethal.143009.VenturaSSFull.pdf

Equipment on Location

Type	Quantity
5 or 10 ton trucks	3
Catering Truck	2
Condors	1
Cranes	1

Personnel on Location

Type	Quantity
Cast	8
Crew	75
Extras	15
Off-Duty/Retired	3

NOT A PERMIT

FilmL.A., Inc.
6255 W Sunset Blvd, 12th Floor
Hollywood, CA 90028
t: (213)977-8600 - f: (213)977-8601
www.filmla.com

Summary Information — Location

Permit Number	F00143009-A	**Location Manager**	Timothy Hillman
Production Company	WARNER BROS TELEVISION PRODUCT...	Primary Phone	Mobile - 213-712-1637
Insured Company	WARNER BROS TELEVISION PRODUCT...	Secondary Phone	Office - 818-954-3077
Production Title	LETHAL WEAPON		

Cube Trucks	2
Generator	3
Honey Wagons	1
Picture vehicles	15
Portable restrooms	1
Scissor Lifts	2
Semi Trucks	5
Stakebed Trucks	6
Trailers	6
Vans	6

LAPD Officer(s)

Filming Activities Brandishing weapons; Camera in car; Camera on sticks; Car-to-Car; Drive by; Drive ups & away; Emergency vehicles with flashing lights; Equipment on property; Equipment on sidewalk & street; Equipment on sidewalk, in curb lane & across street; Exterior Dialogue; Exterior establishing shots; Handheld equipment; Intermittent pedestrian control; Intermittent traffic control - 2 minutes standard; Talent in police uniforms; Simulated kidnapping with fight scene and one person being killed; Action takes place in alley running southwest off of Ventura Place; Crime scene investigation in same location ;

Gunfire

Shot Type	Load Type	No. Takes Per Day	No. Times Per Take
Exterior Non-gun/Low Audible Gunfire Effect	1/4 load	2 - 5	2 - 5

Jurisdiction **Political:** Los Angeles City - Council District 02 **Police:** Los Angeles Police Department **Fire:** Los Angeles City

Thomas Guide **Page:** 562 **Grid:** G5

Approvals FILML.A. CLOSURES — Adrian Fayad
LOS ANGELES CITY DEPARTMENT OF PUBLIC WORKS — Vanessa Martin

Coordinator Note Rider A obtains closure approval; collects closure fee

Parking

Base Camp	4032 Whitsett Ave, Los Angeles, CA, 91604	**Crew Parking**	4000 Warner Blvd, Burbank, CA, 91505
Location Type :	Other Location	Location Type :	Other Location

NO PERMIT

FilmL.A., Inc.
6255 W Sunset Blvd, 12th Floor
Hollywood, CA 90028
t: (213)977-8600 - f: (213)977-8601
www.filmla.com

Summary Information — Location

Permit Number	F00143009-A	**Location Manager**	Timothy Hillman
Production Company	WARNER BROS TELEVISION PRODUCT...	Primary Phone	Mobile - 213-712-1637
Insured Company	WARNER BROS TELEVISION PRODUCT...	Secondary Phone	Office - 818-954-3077
Production Title	LETHAL WEAPON		

Lane / Full Closure ALLEY CLOSURE RUNNING SW OF VENTURA PL. TO VENTURA PL.
S/S CURB LANE OF VENTURA PL. FROM LAUREL CANYON TO RADFORD

Approximate Footage 0 - 300

Date(s) 10/3/2018 to 10/3/2018 **Time(s)** 06:30 to 22:00

NOT A PERMIT

Permit #F001430009-A

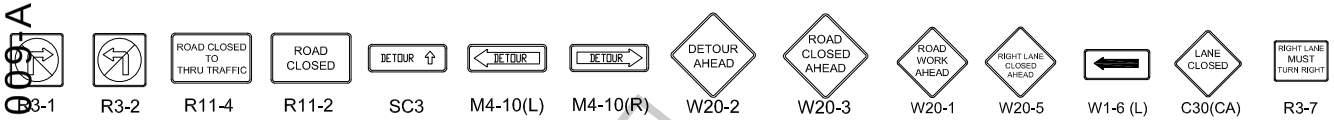

Ⓢ TRAFFIC SIGNAL
● TRAFFIC CONE
TYPE I W/ SIGN
HIGH LEVEL WARNING DEVICE

ALL TRAFFIC CONTROL WILL BE INSTALLED TO MEET OR EXCEED THE LATEST CA MUTCD MINIMUM REQUIREMENTS

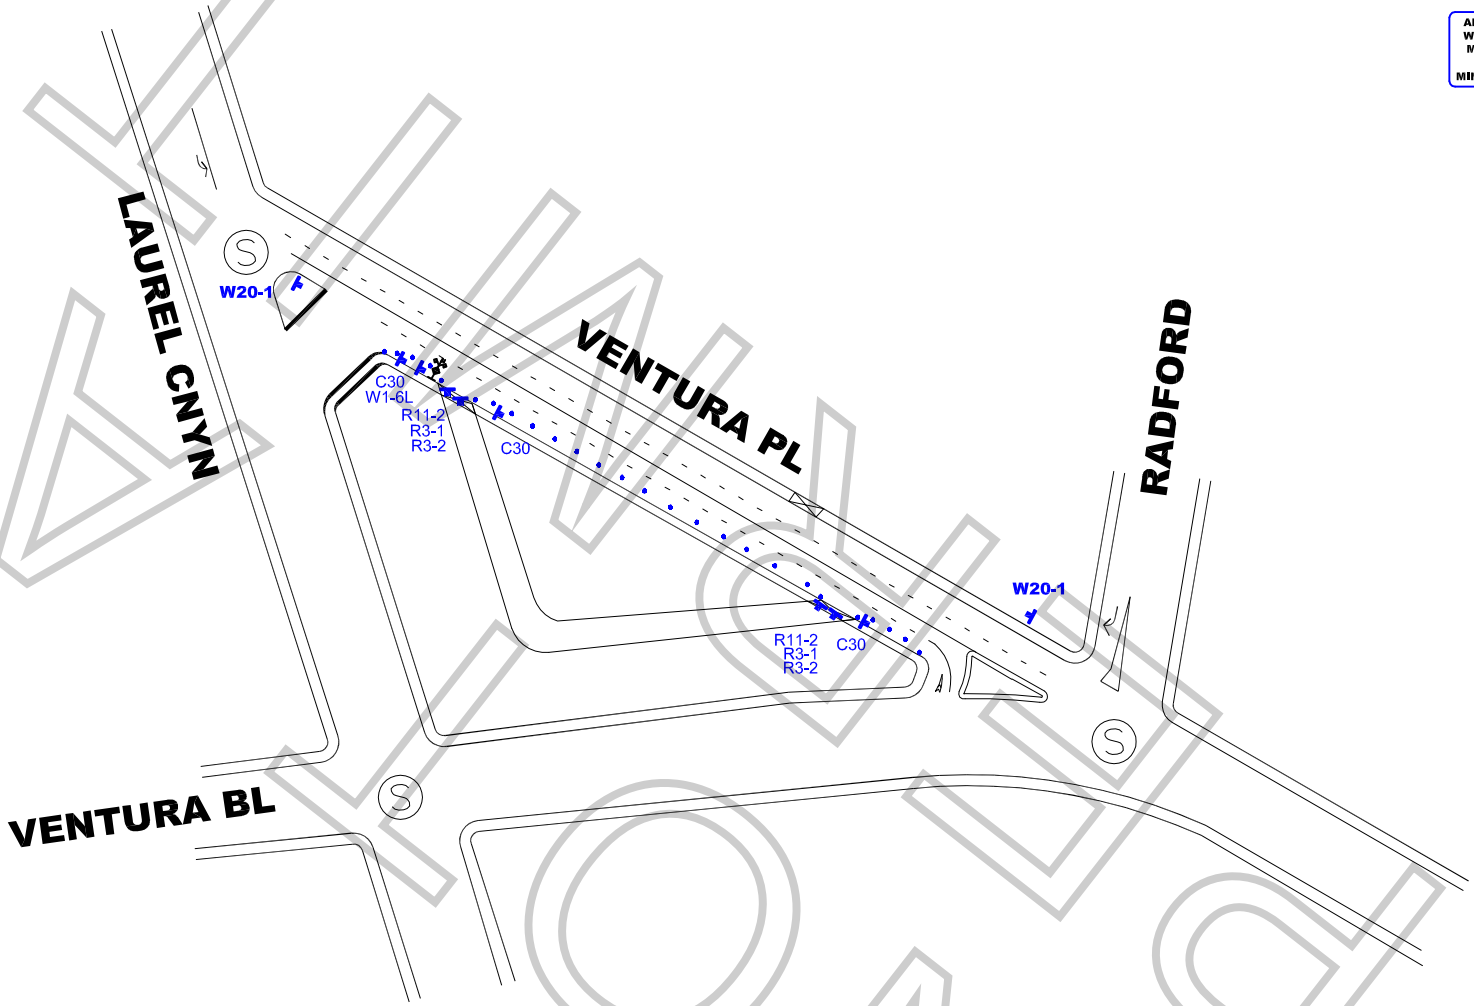

APPROVED

WORK ZONE TRAFFIC CONTROL PLAN
GENERAL NOTES

1. DATE/TIME: 10-3-18 FROM 05:00 HOURS TO 22:00 HOURS.

2. ALL SIGNING, STRIPING, AND TRAFFIC CONTROL DEVICES SHALL CONFORM TO THE (CURRENT) STATE OF CALIFORNIA DEPARTMENT OF TRANSPORTATION (CALTRANS) STANDARD PLANS AND STANDARD SPECIFICATIONS, CALIFORNIA MUTCD, AND ANY ADDENDUMS THERETO, AND AS SHOWN ON THESE PLANS, SYMBOLS AND ABBREVIATIONS USED ARE SHOWN ON CALTRANS STANDARD PLANS.
3. THERE WILL BE NO INTERFERENCE WITH TRAFFIC SIGNALS OR CROSSWALKS.
4. CONES WILL BE 28" MINIMUM HEIGHT AND HAVE REFLECTORIZED SLEEVES FOR NIGHT WORK.
5. POLICE WILL DIRECT TRAFFIC IF NECESSARY.

TCP FOR: WARNER BROS TV.: "LETHAL WEAPON"

LOCATION:
S/S CURB - VENTURA PL VENTURA BLVD TO LAUREL CANYON
ALLEY CLOSURE - RUNNING SW OF VENTURA PL TO VENTURA PL
STUDIO CITY, CALIFORNIA

CONTACT: TIM HILLMAN
PH# 213-712-1637

JCL TRAFFIC SERVICES
(213) 622-9775
C31-CA Lic # 805357

DATE	REVISIONS	DRAFTER: MARIO MENJIVAR
		SCALE: N.T.S.
		FILM LA: NK